SKETCH SHOWING IMPROVEMENTS TO ROAD AT CHIKKABANAVARA RAILWAY STATION TO GELEYARA BALAGA GANESHA TEMPLE, IN SHETTYHALLI SUB DIVISION, WARD NO-12.

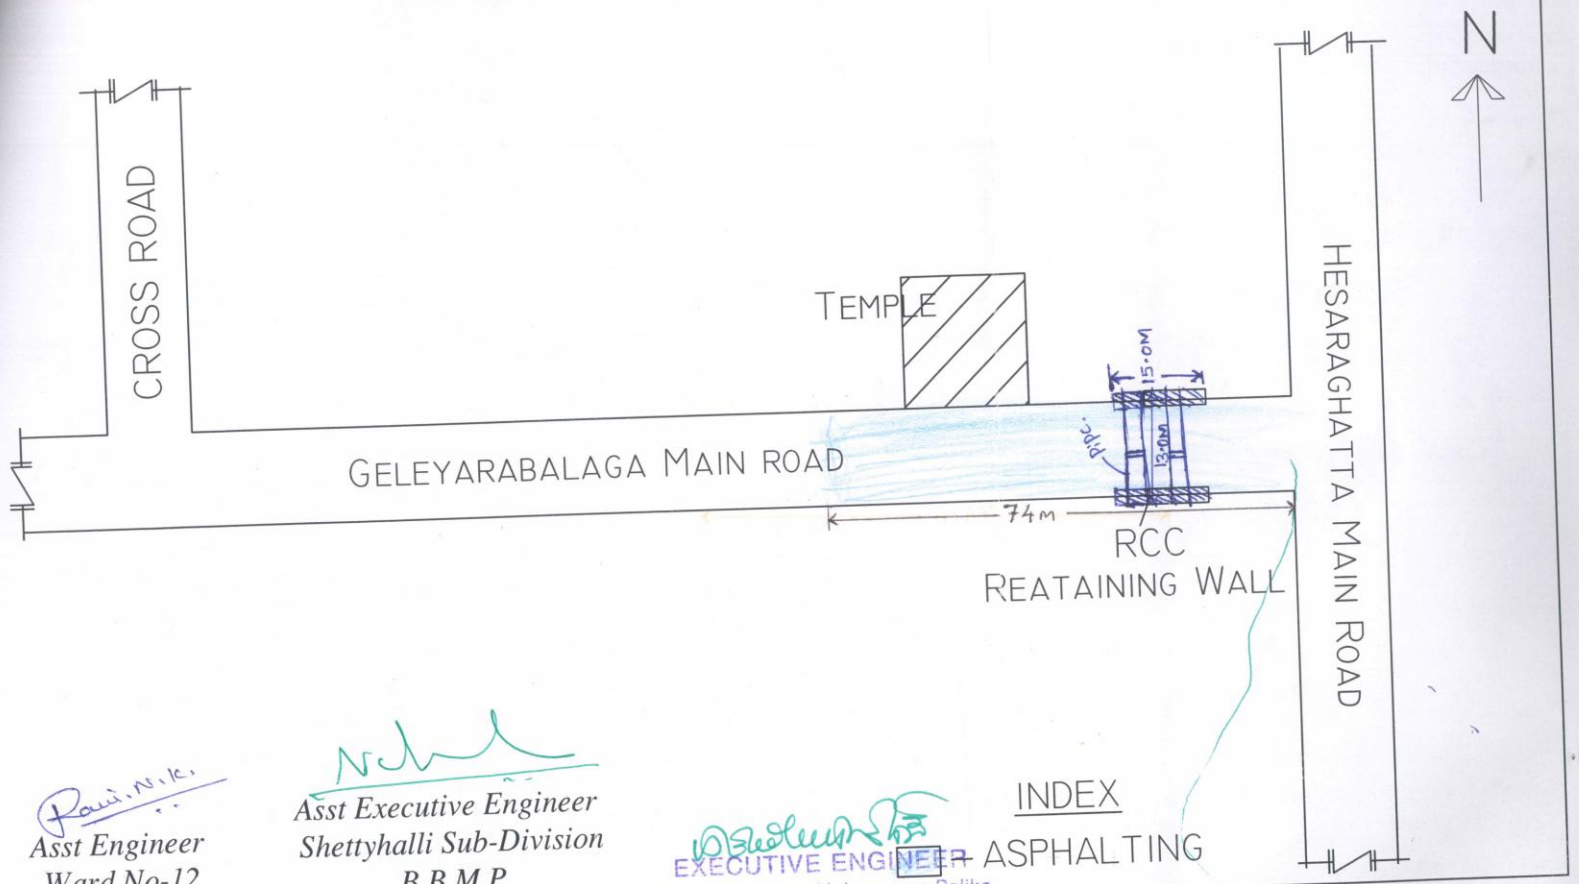

Asst Engineer
Ward No-12

Asst Executive Engineer
Shettyhalli Sub-Division
B.B.M.P

EXECUTIVE ENGINEER
Bruhat Bangalore Mahanagara Palike
Dasarahalli Division, Bangalore-73

INDEX

ASPHALTING